GENERAL NOTES

1. THERE WILL BE MANY ISSUES ASSOCIATED WITH ATTACHING THE NEW BUILDING TO THE OLD AND OF RENOVATING THE EXISTING BUILDING. THESE DRAWINGS SHOW THE INTENT OF THE WORK TO BE ACCOMPLISHED.
2. CONTRACTOR SHALL PROVIDE A SAFE SITE THROUGHOUT CONSTRUCTION.
3. REMOVE ALL RUBBISH, EXTRA EQUIPMENT AND MATERIALS AND LEAVE THE AREA IN A NEAT, CLEAN CONDITION EACH DAY. MAINTAIN PAVED AREAS USED BY OTHER TRADES, AND THE OWNER IN A CLEAN UNOBSTRUCTED CONDITION AT ALL TIMES.

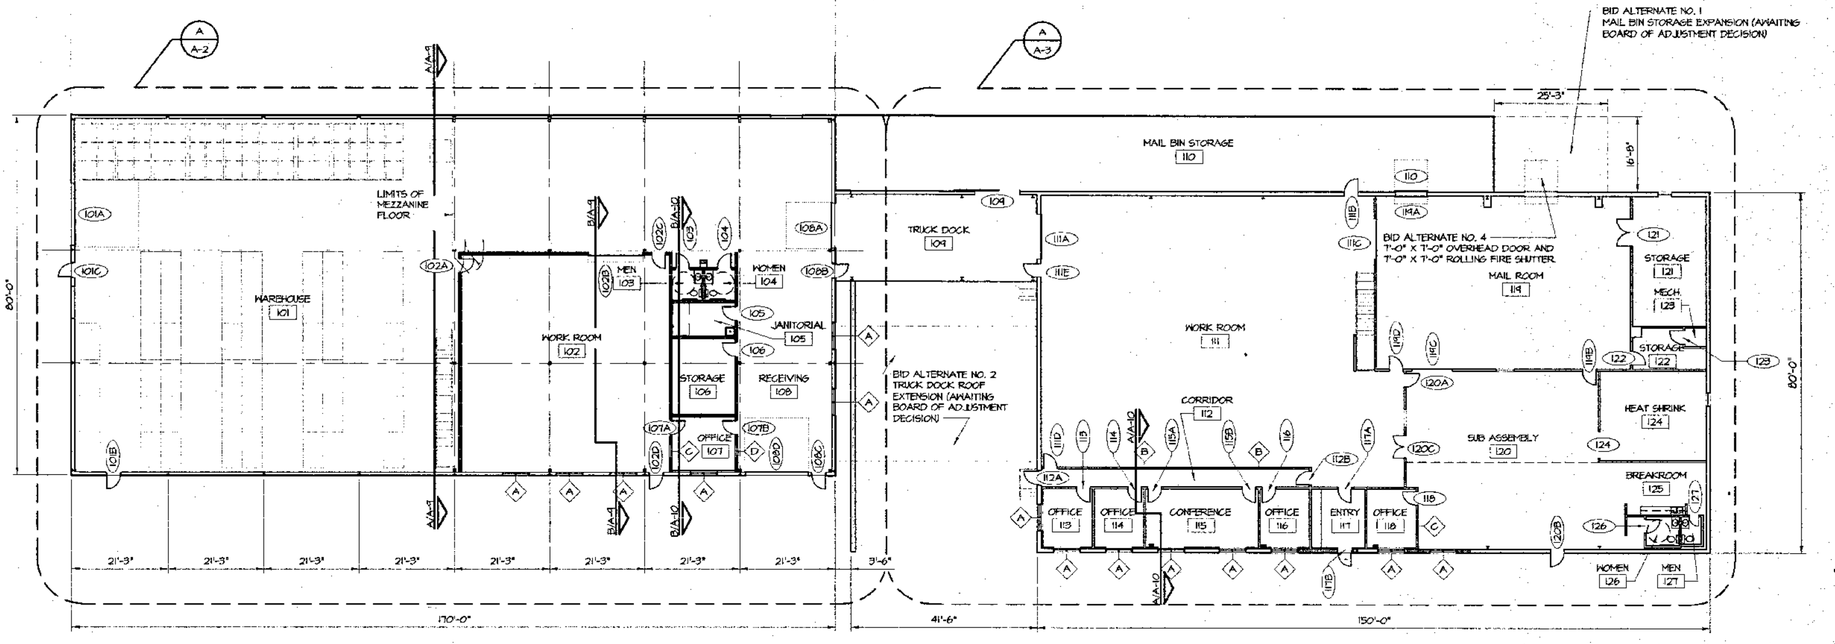

A OVERALL FLOOR PLAN
1/16" = 1'-0"

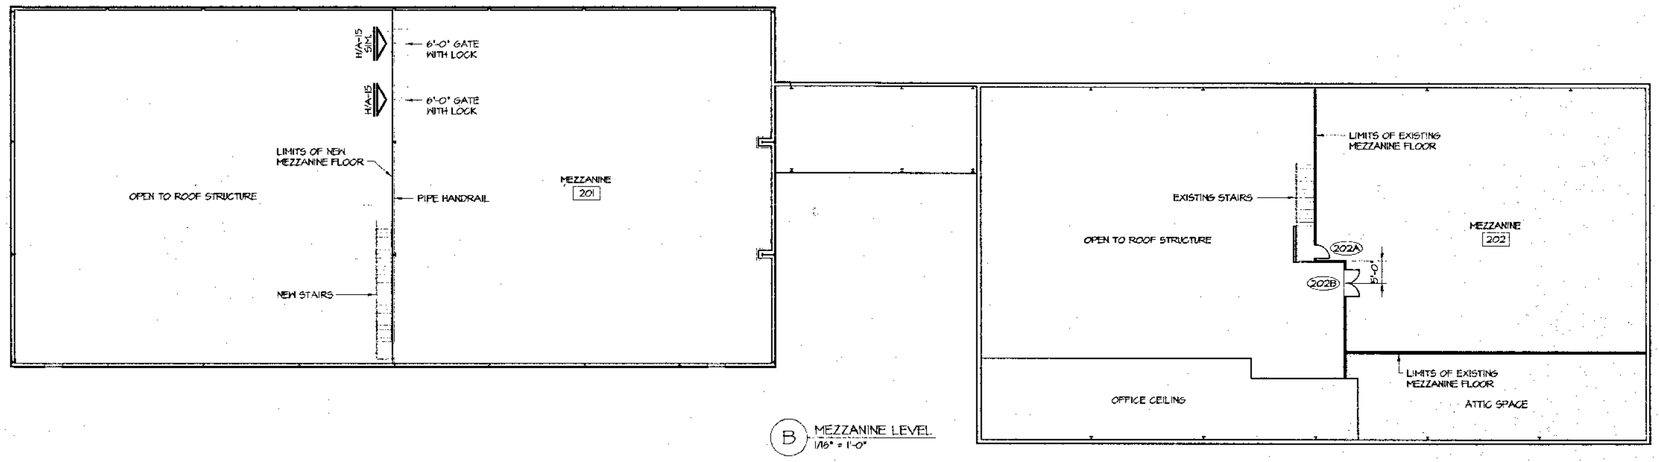

B MEZZANINE LEVEL
1/16" = 1'-0"

NORTH

Ambler Architects
P.O. Box 2446, Bartlesville, Oklahoma 74005
Tel: 918-335-3512 Fax: 918-337-0379

Voice of the Martyrs, Inc.

Warehouse Facility

510 S.W. Adeline Ave, Bartlesville, Oklahoma 74003

REVISIONS

DRAWN BY: JC
CHECKED BY: REW
ISSUED: 15 SEP 01

Overall Floor Plan

JOB NUMBER 010352

A-1

OF 15